Virginia Department of Transportation

Route 17/50/522 (Millwood Pike) Bridge over I-81

Public Hearing Typical Sections

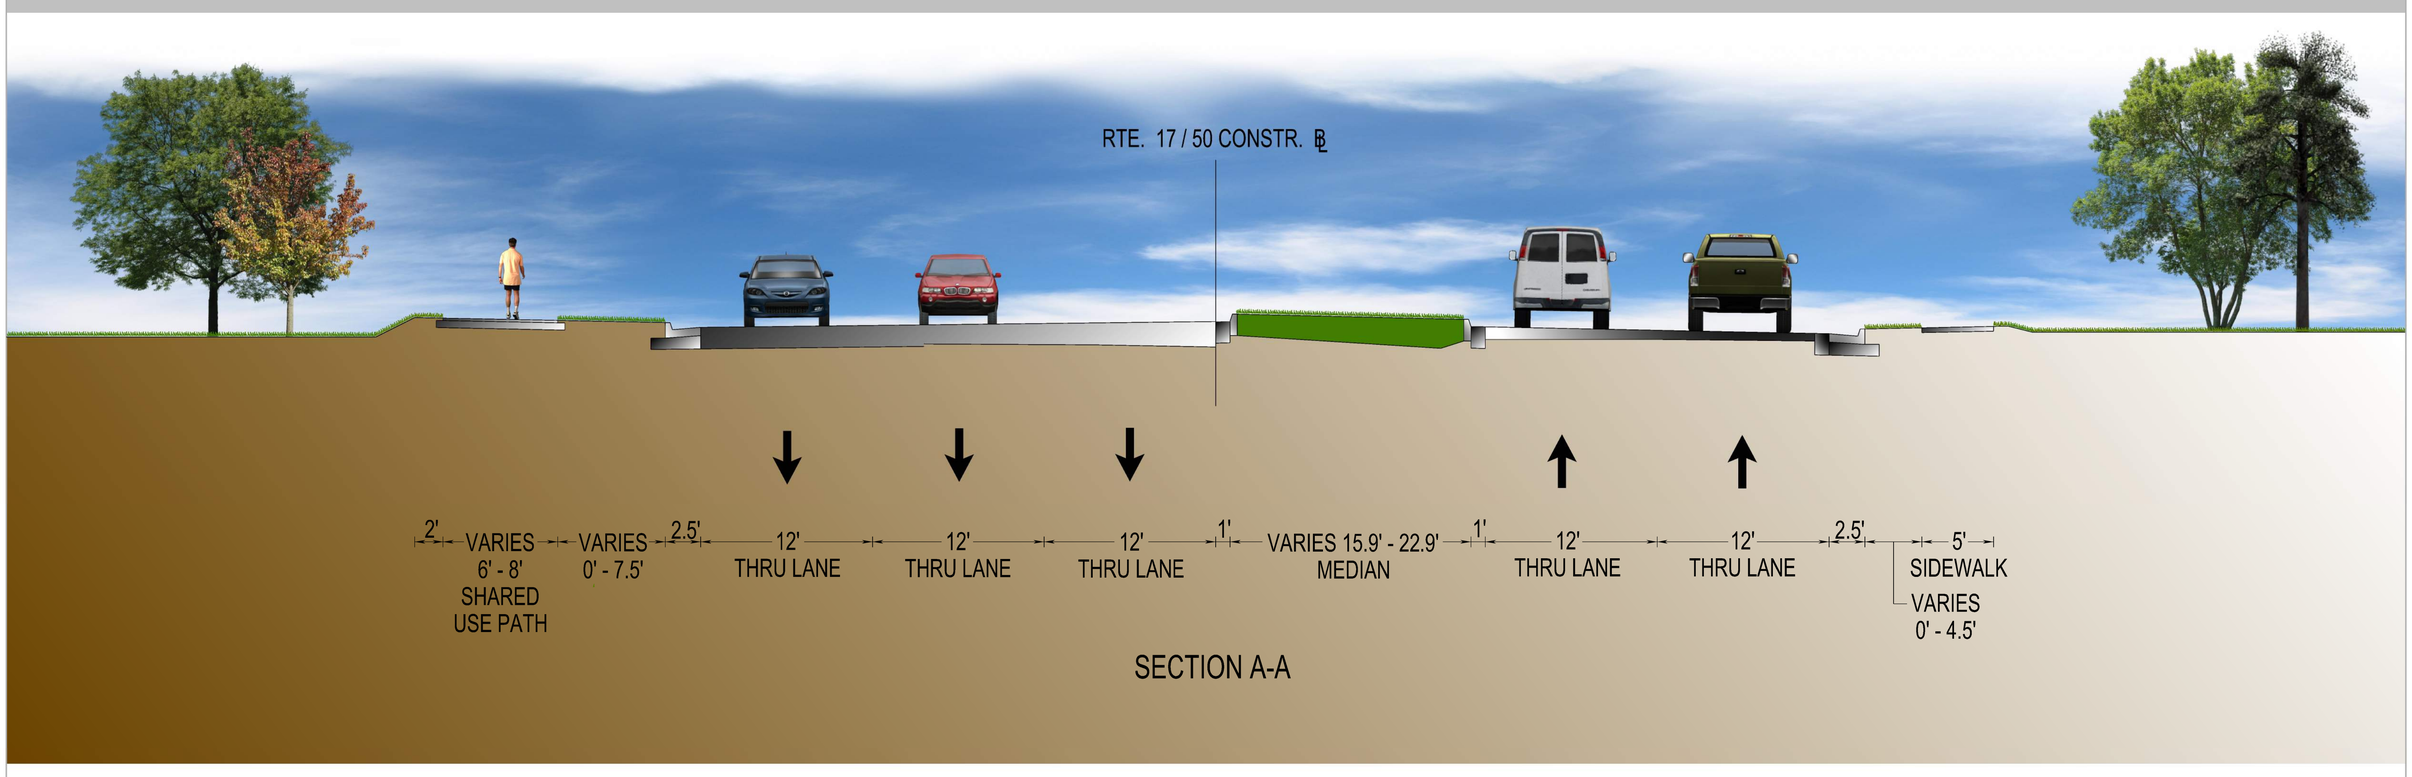

SECTION A-A

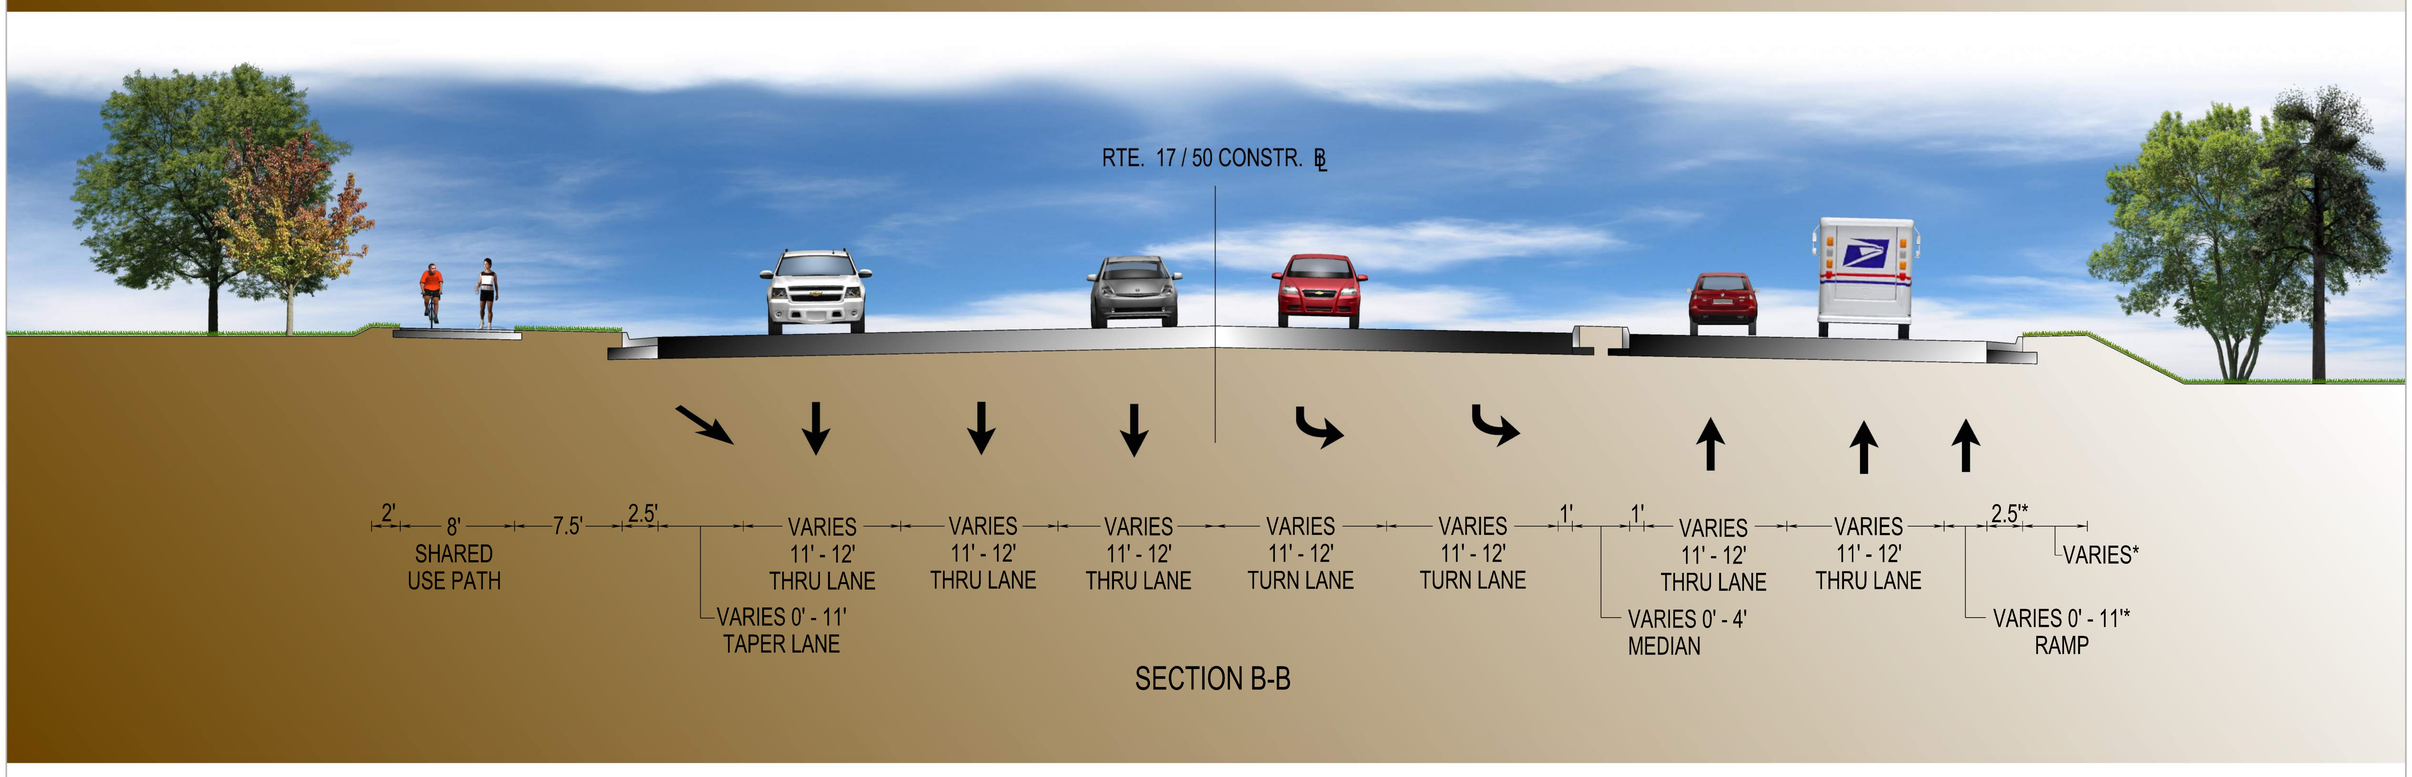

SECTION B-B

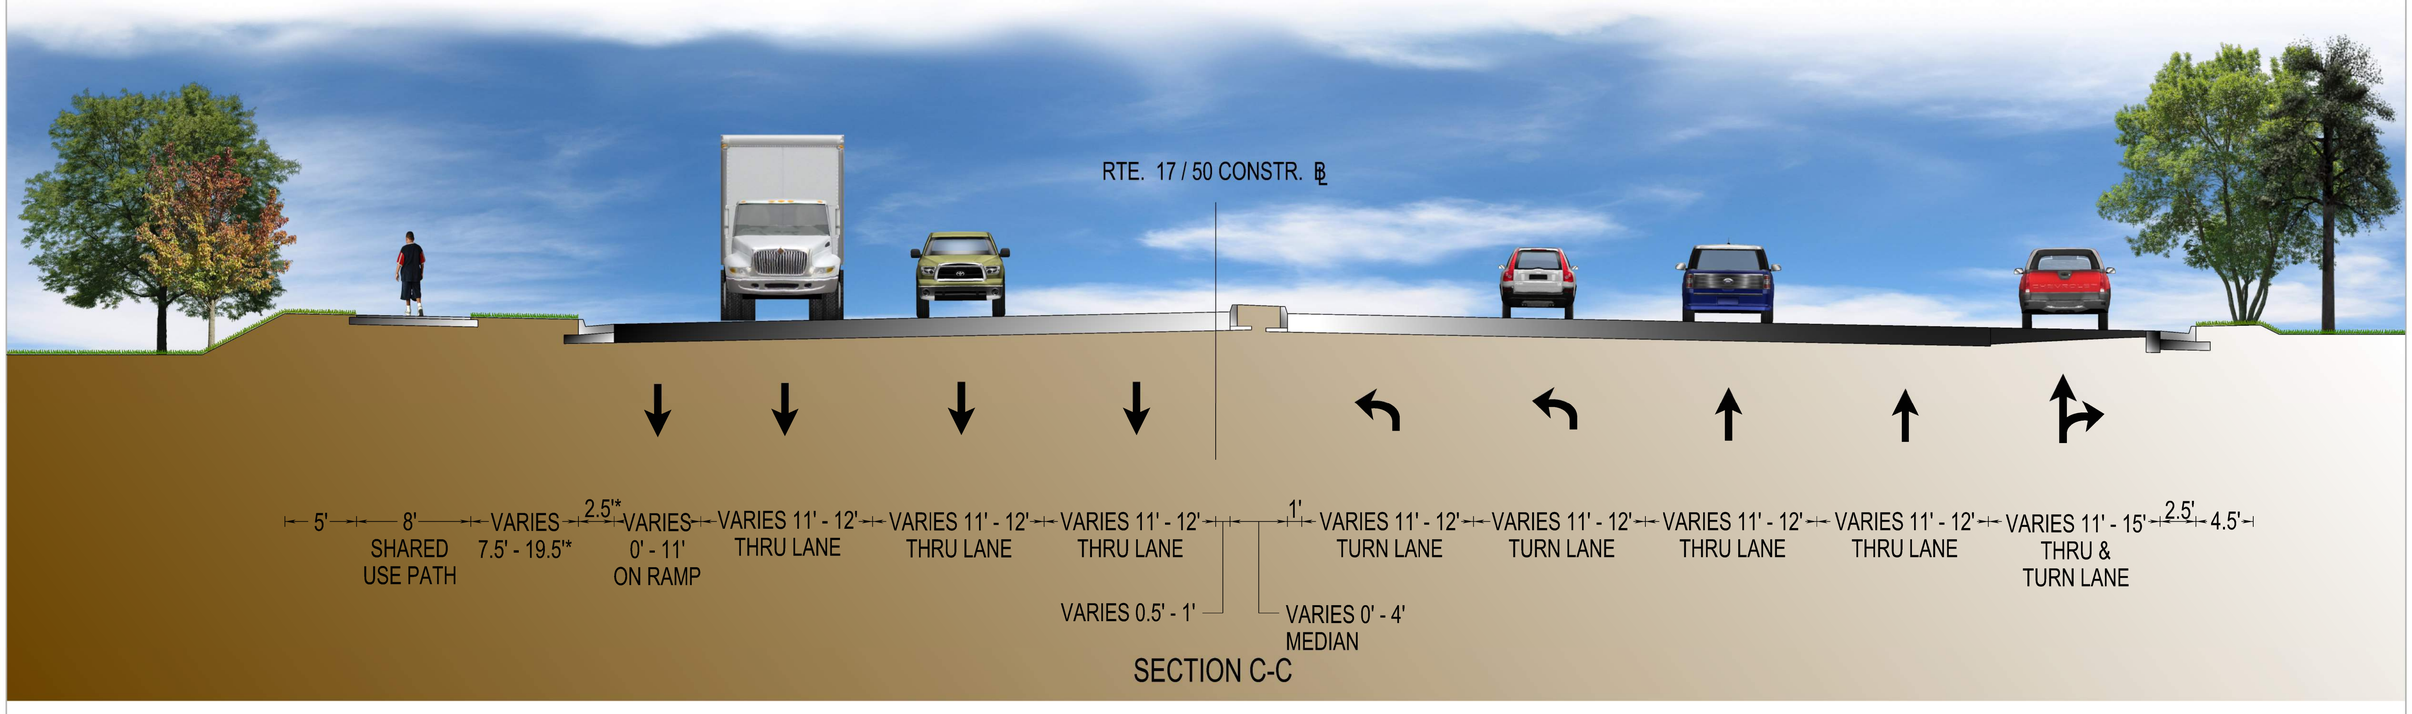

SECTION C-C

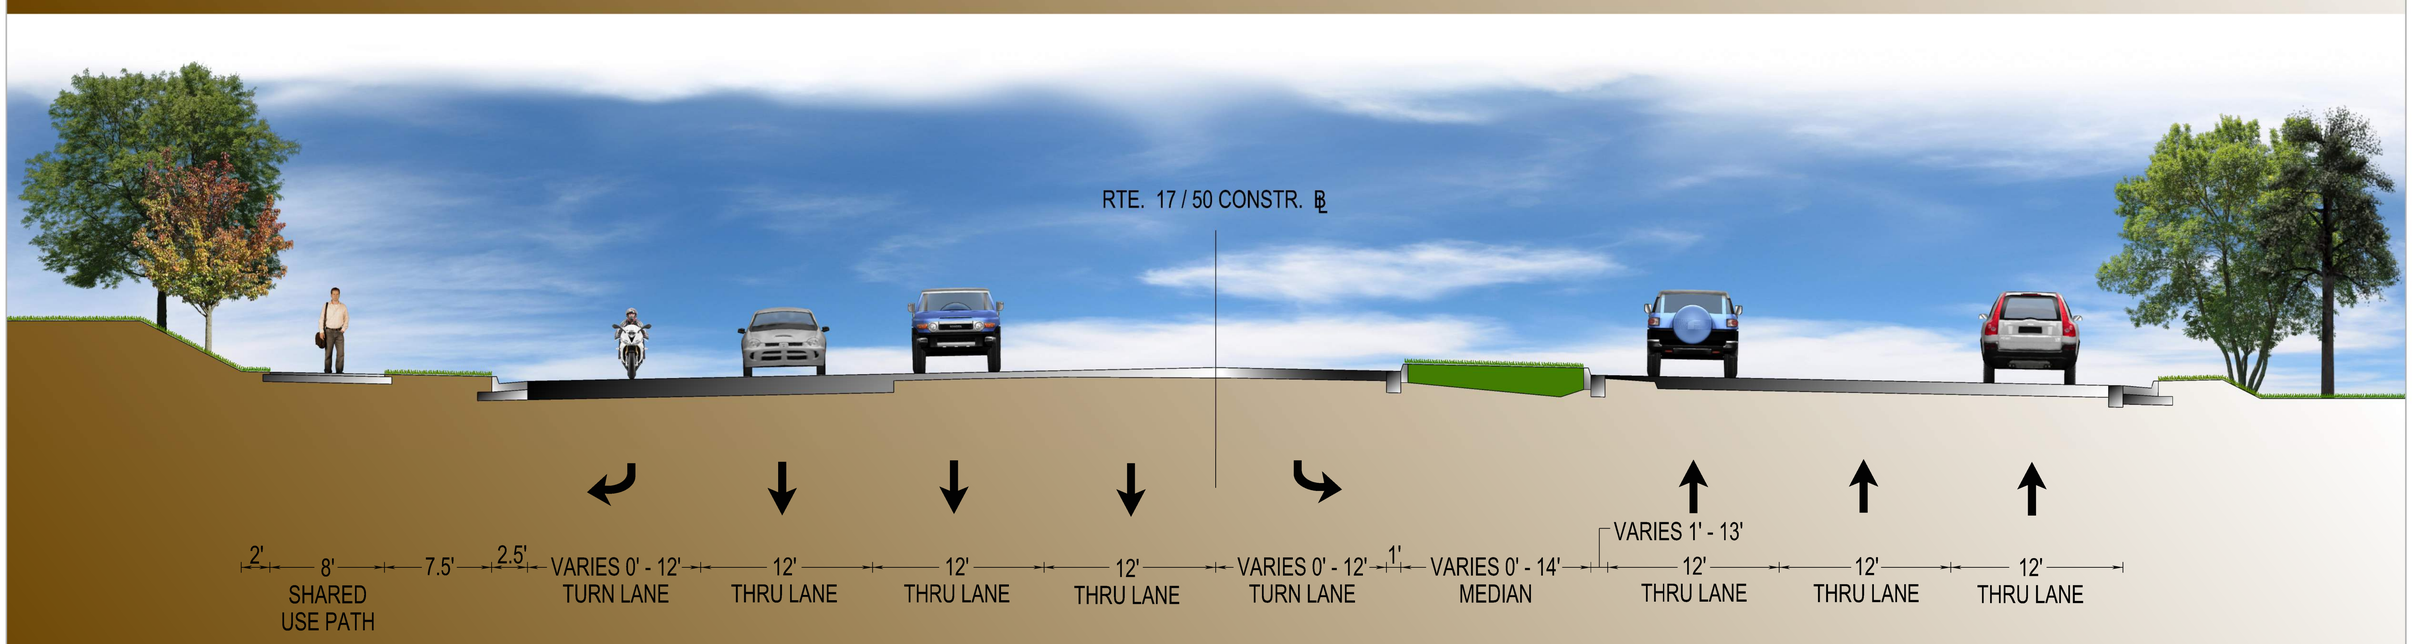

SECTION D-D

Route 17/50/522 (Millwood Pike) Bridge over 1-81 - Winchester, Virginia - UPC 111632 - State Project 0017-034-907, P-101, 0017-034-911, R-201, C-501 - Federal Project Number STP-5138(187)
These plans are unfinished and unapproved and are not to be used for any type of construction or the acquisition of Right of Way. Additional Easements for Right of Way may be required beyond the proposed right-of-way shown on these plans.
Imagery Courtesy of the Commonwealth of Virginia copyright 2020